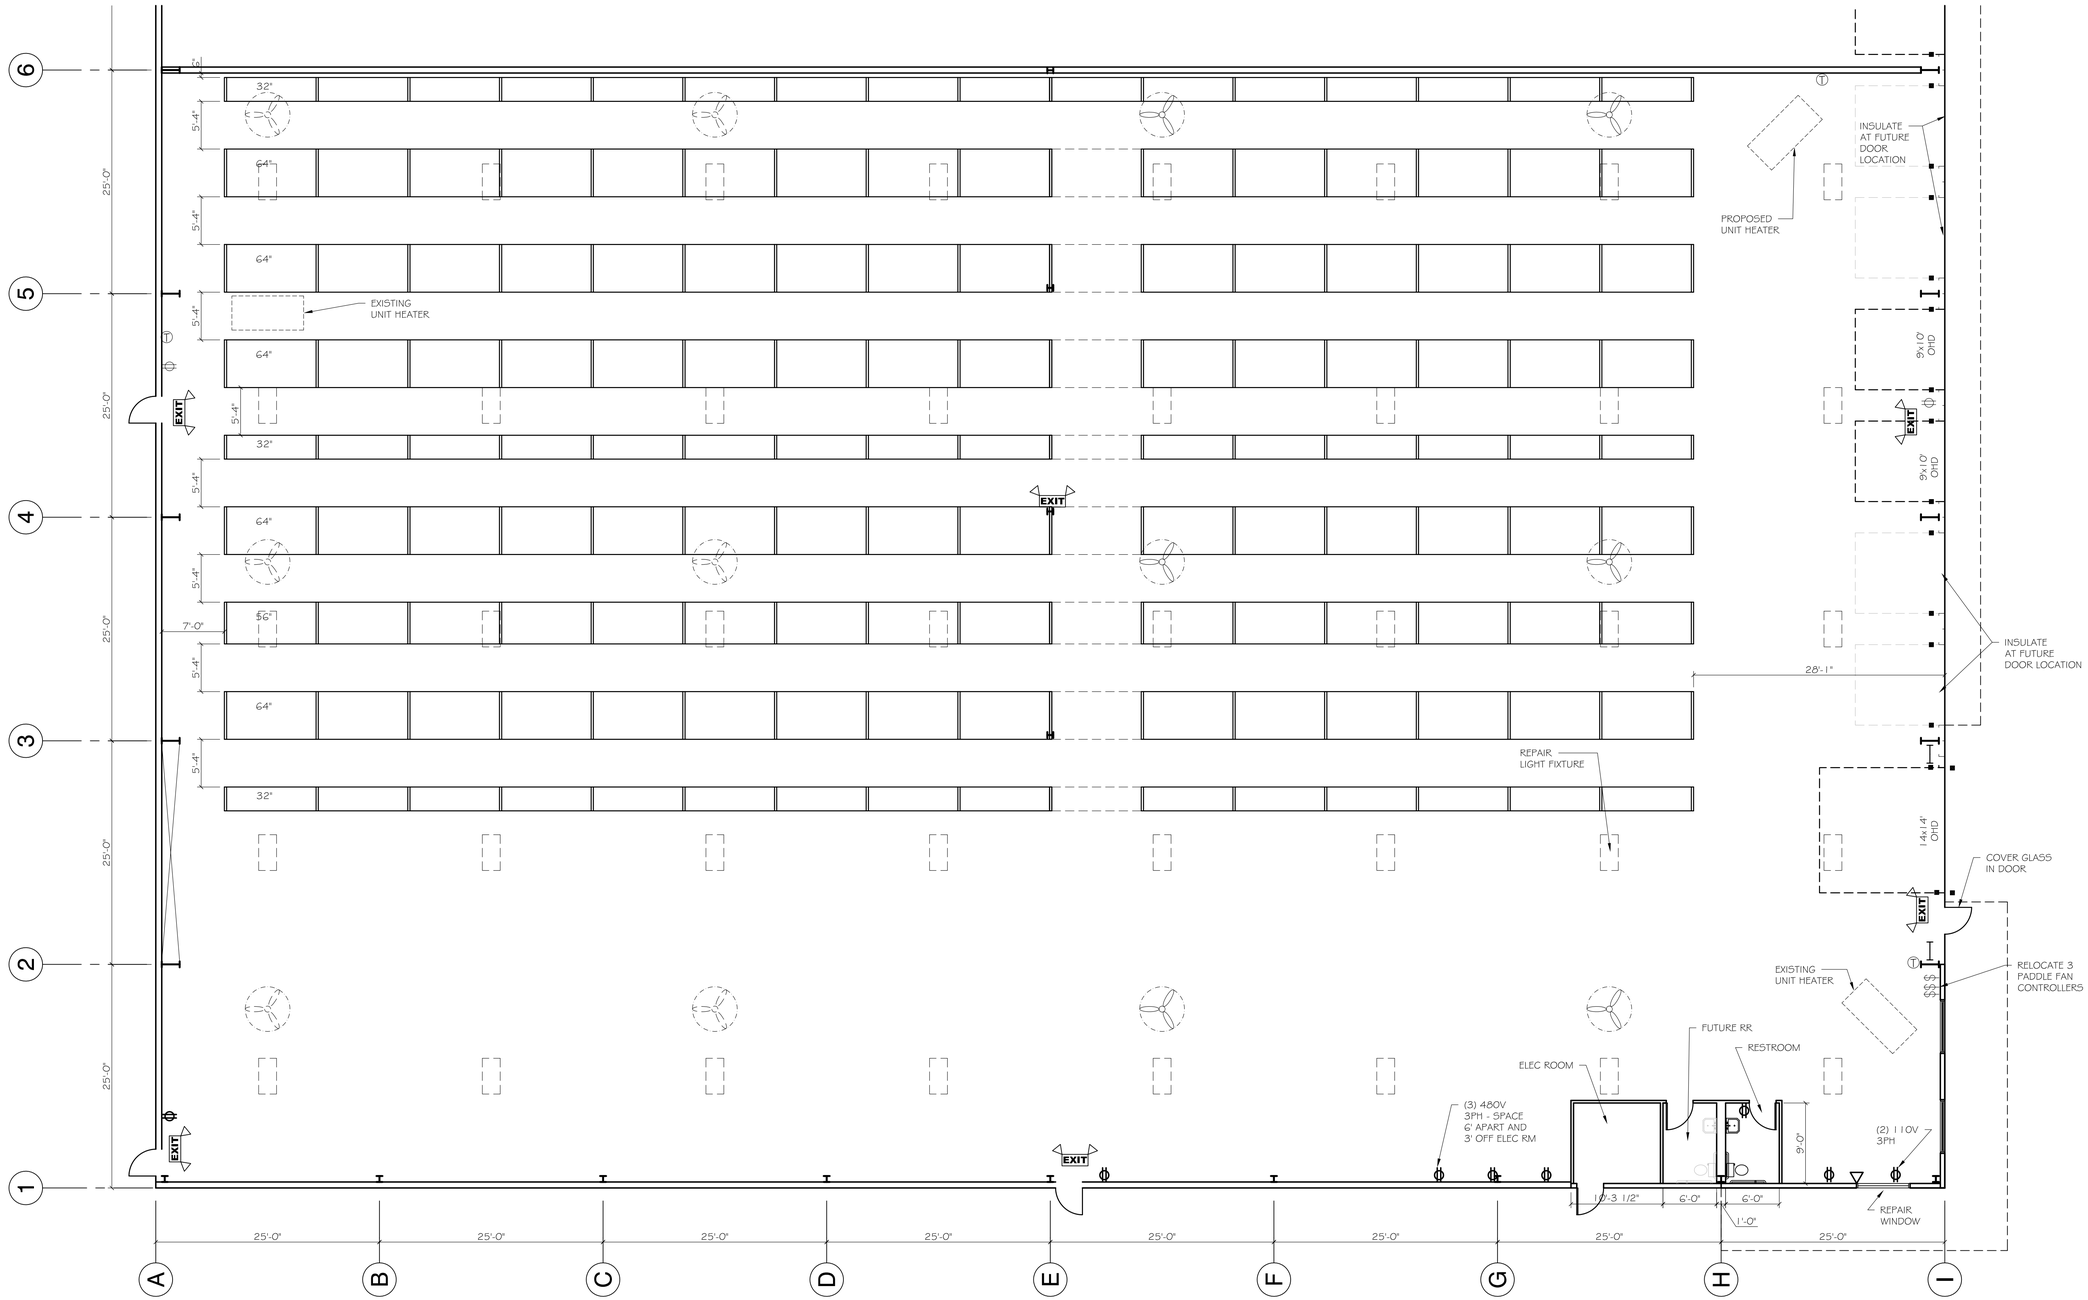


NOTE: FIELD MEASURE EXISTING CONDITIONS BEFORE INSTALLATION OF RACKING

# FLOOR PLAN

SCALE: 1/8"=1'-0"

KAUFMAN
CONSTRUCTION & DEVELOPMENT, INC.
7711 MARTIN WAY E OLYMPIA, WA 98516
TELE: 360.491.5230 FAX: 360.491.5296
WWW.KAUFMANCD.COM

| NO. | DATE | REVISION |
|---|---|---|
| | | |

**SECRETARY OF STATE T.I.**

8009 RIVER DR UNIT D

| | |
|---|---|
| PROJECT NUMBER: | |
| DATE: | 6.10.15 |
| REVISION DATE: | |
| DRAWN BY: | LSH |
| PROJECT MANAGER: | TW |

THESE DRAWINGS ARE PROPERTY OF KAUFMAN CONSTRUCTION AND DEVELOPMENT. COPY OR REPRODUCTION OF THESE DOCUMENTS OR THE CONTENT IS PROTECTED BY COPYRIGHT LAW. COPIES SHALL NOT BE MADE WITHOUT WRITTEN CONSENT.

8009 RIVER DR

A1.0

FLOOR PLAN